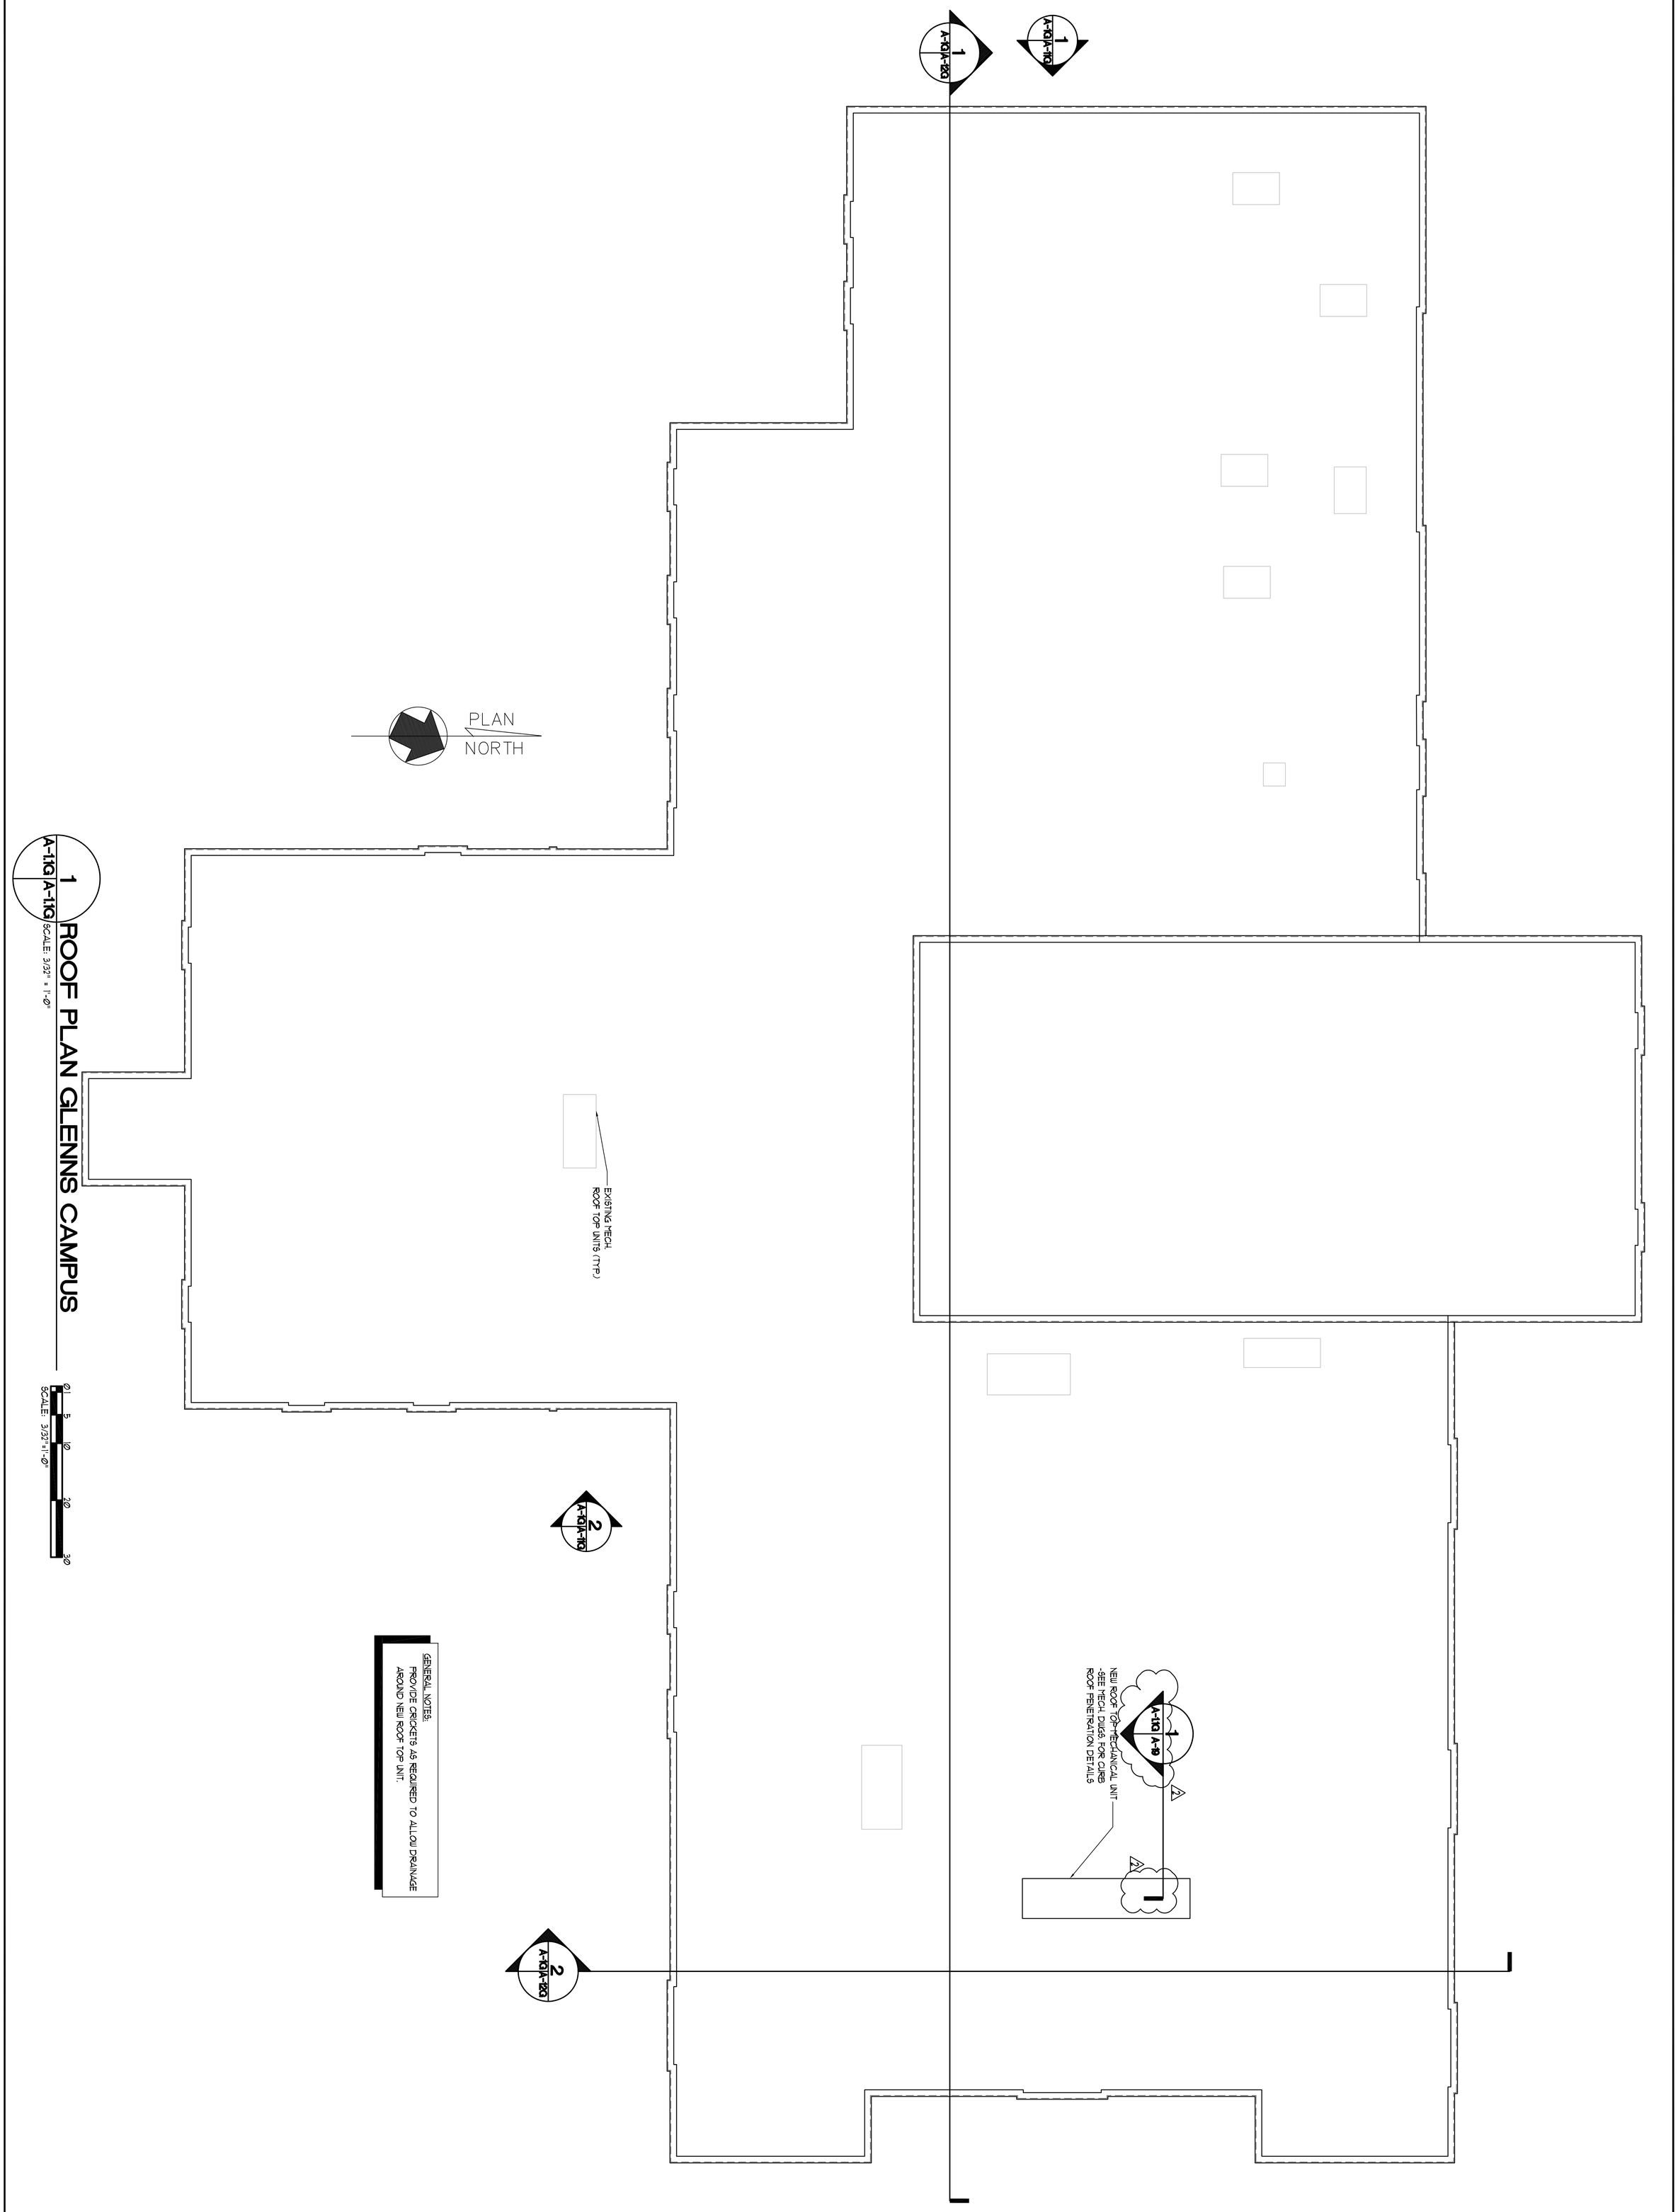

1 ROOF PLAN GLENNS CAMPUS
A-1.1G A-1.1G SCALE: 3/32" = 1'-0"

SCALE: 3/32" = 1'-0"
0 5 10 20 30

ROOF PLAN
GLENNS CAMPUS

RAPPAHANNOCK
COMMUNITY COLLEGE
CAMPUS RENOVATIONS
WARSAW + GLENNS, VIRGINIA
PC: 260-17712

Date: JANUARY 13, 2010

NO.	DATE	REVISIONS
2	REV. WORK 3/3/2010	

COMMONWEALTH OF VIRGINIA
ARCHITECT
STEPHEN FLOYD CYBULSKI
Lic.NO.0130047

Sheet A-1.1G

File Number RCC-AllG-ROOF

nbj ARCHITECTURE
A Professional Limited Company
GROVE PARK SQUARE
11537-B NUCKOLS ROAD
Glen Allen, Virginia 23059
☎(804) 273-9811 fax: (804) 273-9843